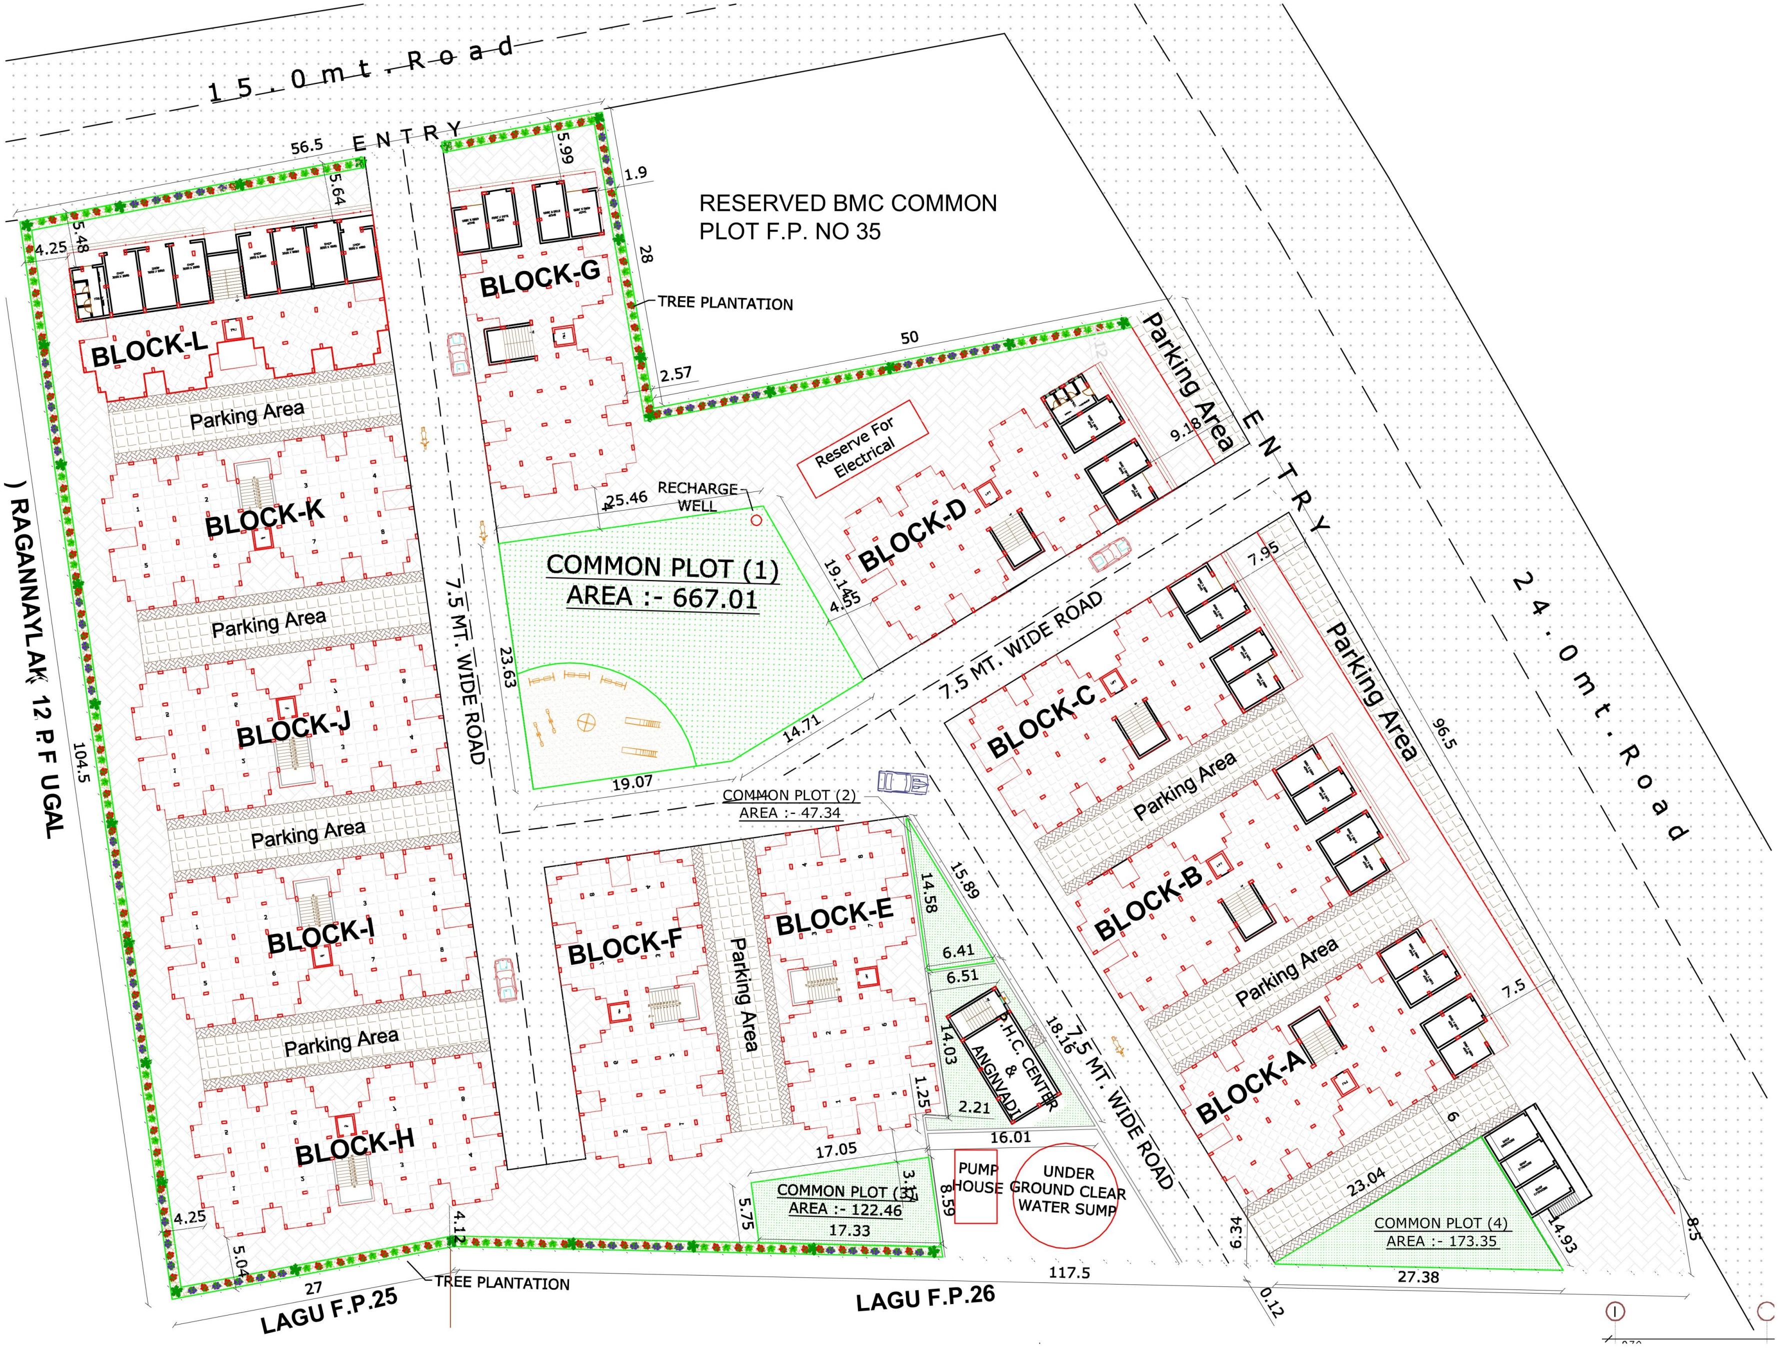
15.0mt.Road
ENTRY
56.5
5.64
5.48
4.25
5.99
1.9
28
RESERVED BMC COMMON PLOT F.P. NO 35
TREE PLANTATION
BLOCK-G
BLOCK-L
50
2.57
Parking Area
ENTRY
9.18
Reserve For Electrical
BLOCK-K
25.46
RECHARGE WELL
COMMON PLOT (1)
AREA :- 667.01
BLOCK-D
19.14
4.55
7.95
ENTRY
24.0mt.Road
Parking Area
7.5 MT. WIDE ROAD
7.5 MT. WIDE ROAD
23.63
BLOCK-J
14.71
BLOCK-C
96.5
) RAGANNAYLAK 12 P.F UGAL
104.5
19.07
COMMON PLOT (2)
AREA :- 47.34
Parking Area
BLOCK-F
BLOCK-E
14.58
15.89
BLOCK-B
BLOCK-I
6.41
6.51
Parking Area
7.5
P.H.C. CENTER & ANGNVADI
14.03
18.16
7.5 MT. WIDE ROAD
BLOCK-A
BLOCK-H
1.25
2.21
16.01
6
17.05
PUMP HOUSE
UNDER GROUND CLEAR WATER SUMP
23.04
COMMON PLOT (3)
AREA :- 122.46
3.17
8.59
5.75
17.33
COMMON PLOT (4)
AREA :- 173.35
6.34
14.93
8.5
4.25
4.12
5.04
TREE PLANTATION
27
117.5
27.38
0.12
LAGU F.P.25
LAGU F.P.26

સાઈટ એડ્રેસ :- ટી. પી. સ્કીમ નં. ૨/બી, ફૂલસર, ફા. પ્લોટ નં. ૩૬,
કલ્યાણનગરની બાજુમાં, સરકારી વસાહત પાછળ, ચિત્રા, રાજકોટ રોડ, ભાવનગર.